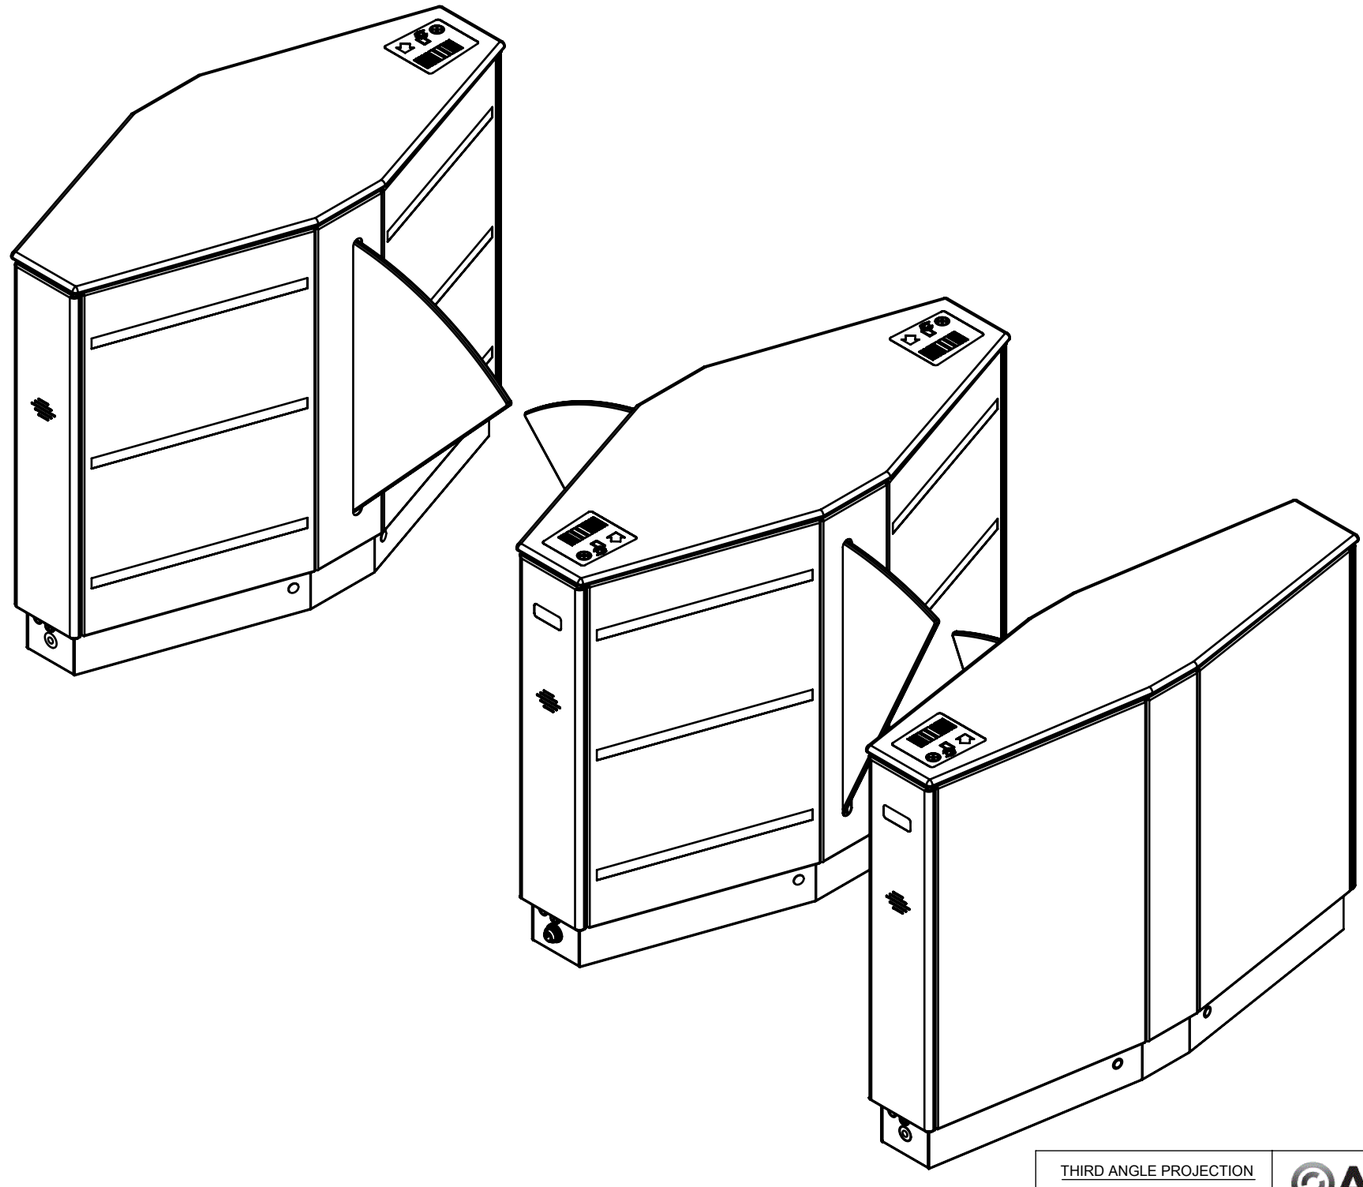


NOTES:

1. ALL DIMENSIONS ARE APPROXIMATE AND IN INCHES [mm].
2. EACH CABINET SHOULD BE MINIMUM 6" FROM WALL TO ALLOW FOR SERVICING.
3. ALVARADO RECOMMENDS 22" WIDTH LANES BE USED FOR GENERAL PURPOSE ENTRY/EXIT CONTROL. ALVARADO RECOMMENDS 36" WIDTH LANES BE RESERVED FOR USE BY PATRONS WITH SPECIAL REQUIREMENTS.

THIRD ANGLE PROJECTION

PROPRIETARY AND CONFIDENTIAL

THE INFORMATION CONTAINED IN THIS DRAWING IS THE SOLE PROPERTY OF ALVARADO MANUFACTURING INC. ANY REPRODUCTION IN PART OR AS A WHOLE WITHOUT THE WRITTEN PERMISSION OF ALVARADO MANUFACTURING INC. IS PROHIBITED.

DO NOT SCALE DRAWING

ALVARADO

Alvarado Mfg. Co. Inc.
12660 Colony Street, Chino, CA 91710
909.591.8431 - 909.628.1403 (Fax)
www.alvaradomfg.com


TITLE:


SU3500, 2 LANES, 22"/36" (R TO L)

	NAME	DATE
DRAWN	RGM	6/12/2014
CHECKED		
ENGR	RPL	6/12/2014

SIZE: B | DWG. NO.: PEF-441 | REV: A

SCALE: 1:12 | SHEET 1 OF 3

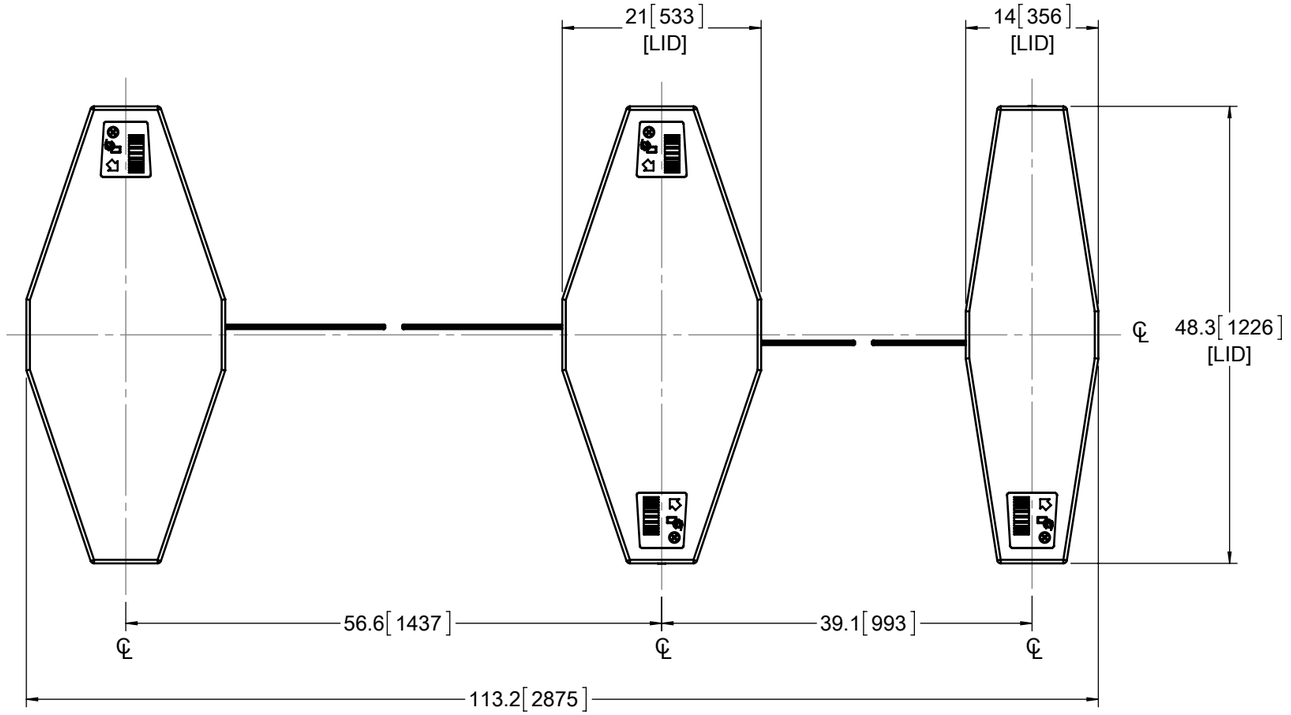

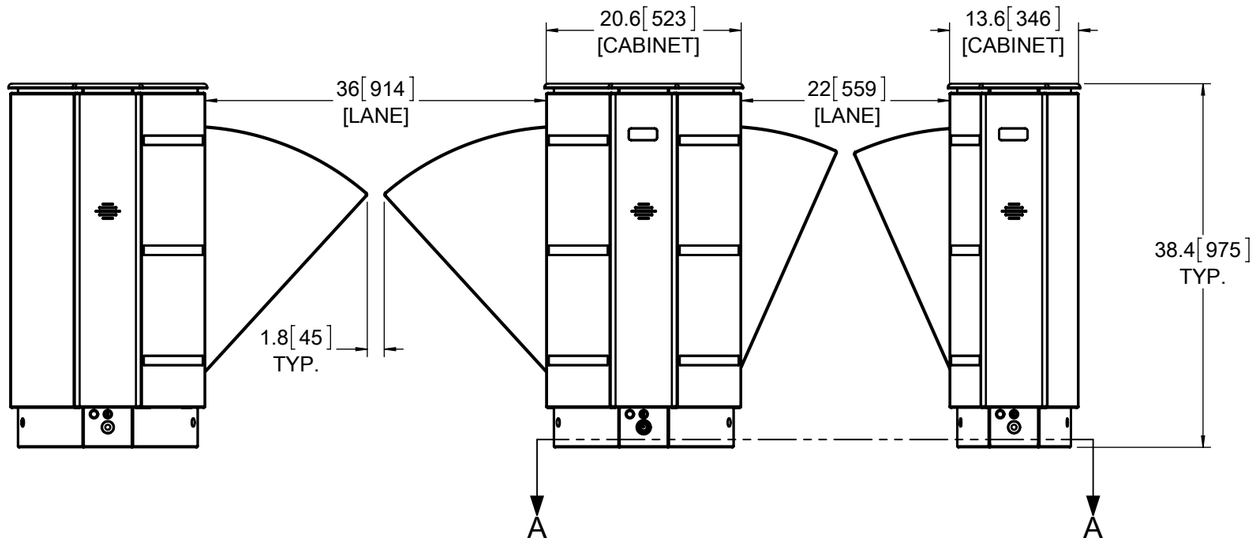

THIRD ANGLE PROJECTION

PROPRIETARY AND CONFIDENTIAL

THE INFORMATION CONTAINED IN THIS DRAWING IS THE SOLE PROPERTY OF ALVARADO MANUFACTURING INC. ANY REPRODUCTION IN PART OR AS A WHOLE WITHOUT THE WRITTEN PERMISSION OF ALVARADO MANUFACTURING INC. IS PROHIBITED.

DO NOT SCALE DRAWING

ALVARADO

Alvarado Mfg. Co. Inc.
12660 Colony Street, Chino, CA 91710
909.591.8431 - 909.628.1403 (Fax)
www.alvaradomfg.com

TITLE:


SU3500, 2 LANES, 22"/36" (R TO L)

	NAME	DATE
DRAWN	RGM	6/12/2014
CHECKED		
ENGR	RPL	6/12/2014


SIZE	DWG. NO.	REV
B	PEF-441	A

SCALE: 1:16

SHEET 2 OF 3

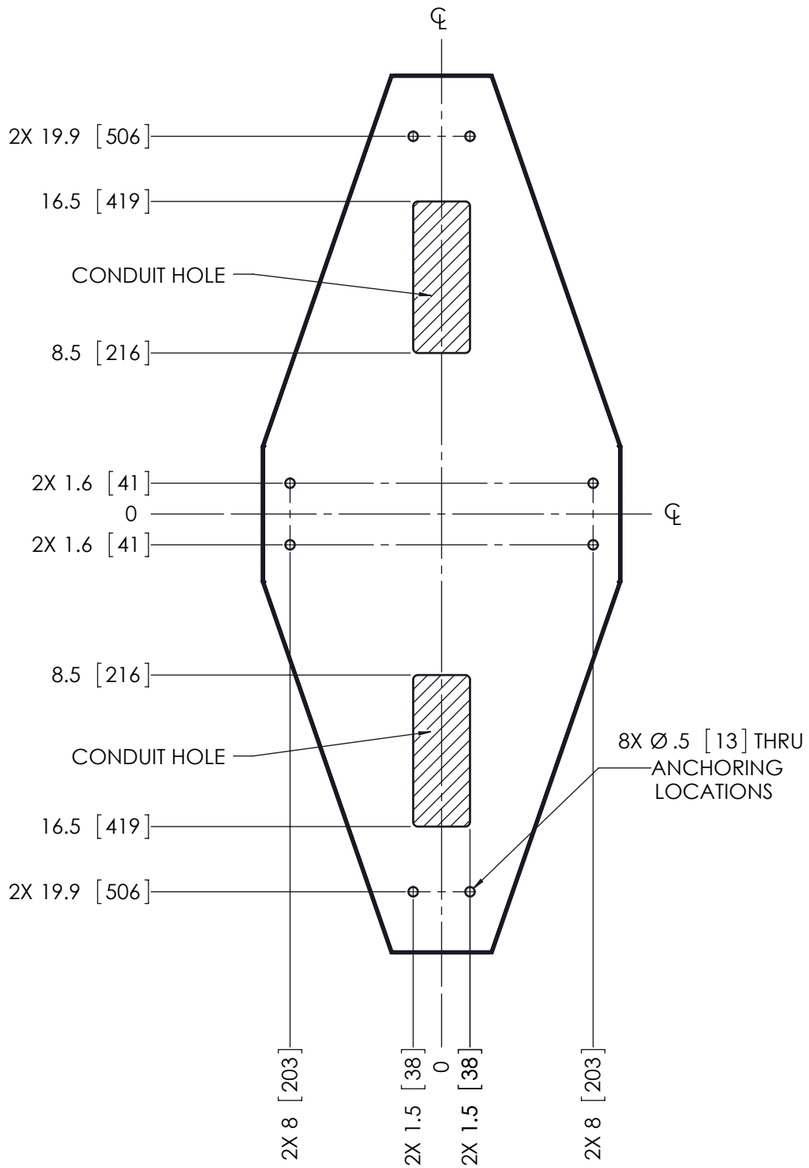

SU3500, 36" LANE
SECTION A-A
(DO NOT SCALE)

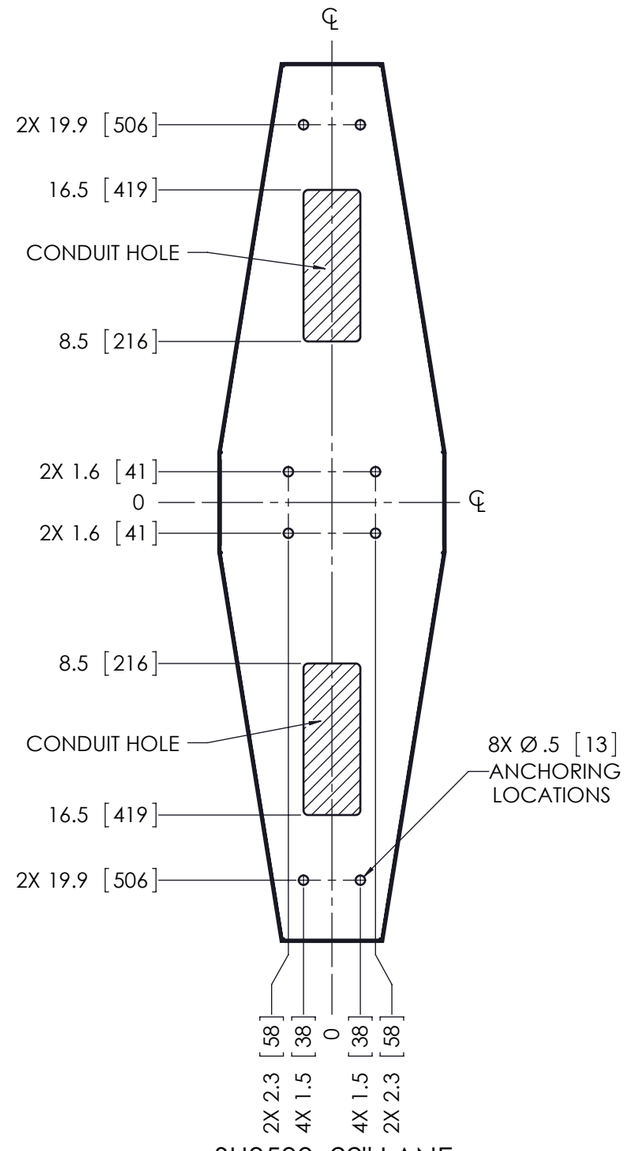

SU3500, 22" LANE
SECTION A-A
(DO NOT SCALE)

THIRD ANGLE PROJECTION

PROPRIETARY AND CONFIDENTIAL

THE INFORMATION CONTAINED IN THIS DRAWING IS THE SOLE PROPERTY OF ALVARADO MANUFACTURING INC. ANY REPRODUCTION IN PART OR AS A WHOLE WITHOUT THE WRITTEN PERMISSION OF ALVARADO MANUFACTURING INC. IS PROHIBITED.

DO NOT SCALE DRAWING

ALVARADO

Alvarado Mfg. Co. Inc.
12660 Colony Street, Chino, CA 91710
909.591.8431 - 909.628.1403 (Fax)
www.alvaradomfg.com

TITLE:

SU3500, 2 LANES, 22"/36" (R TO L)

	NAME	DATE
DRAWN	RGM	6/12/2014
CHECKED		
ENGR	RPL	6/12/2014

SIZE B | DWG. NO. PEF-441 | REV A

SCALE: 1:16 | SHEET 3 OF 3