




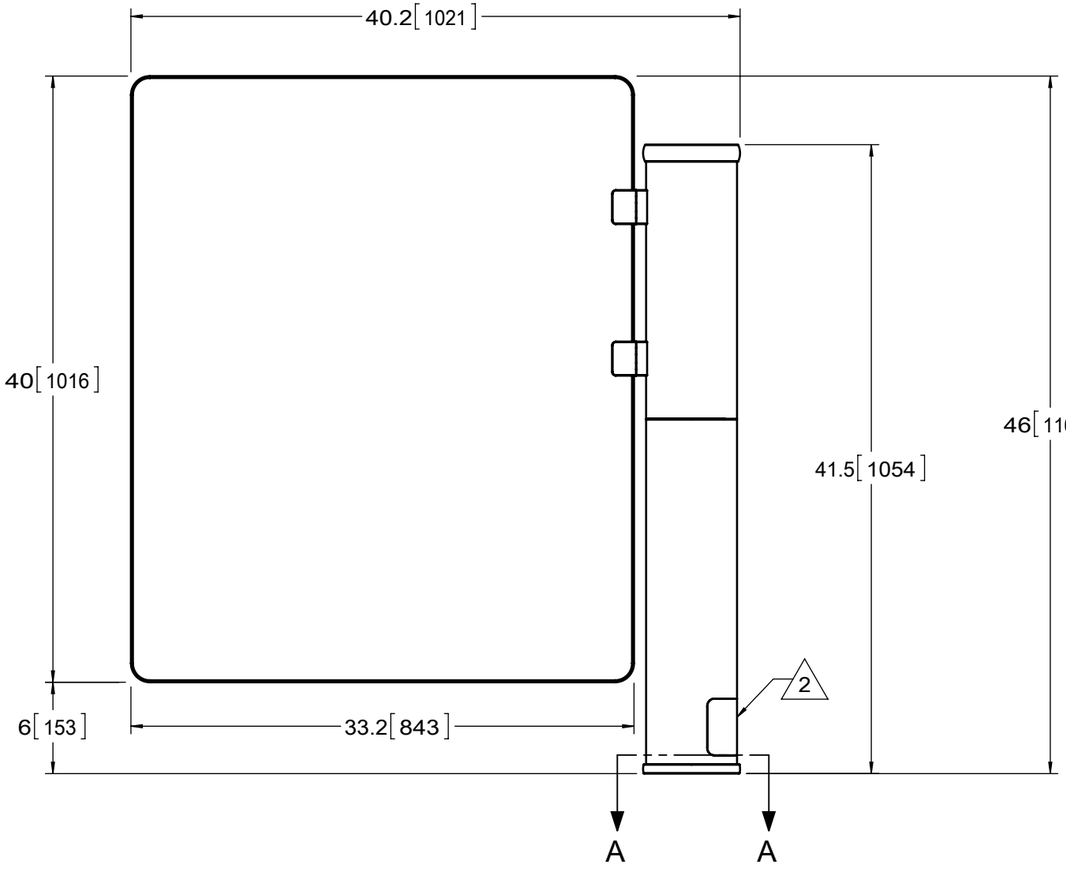

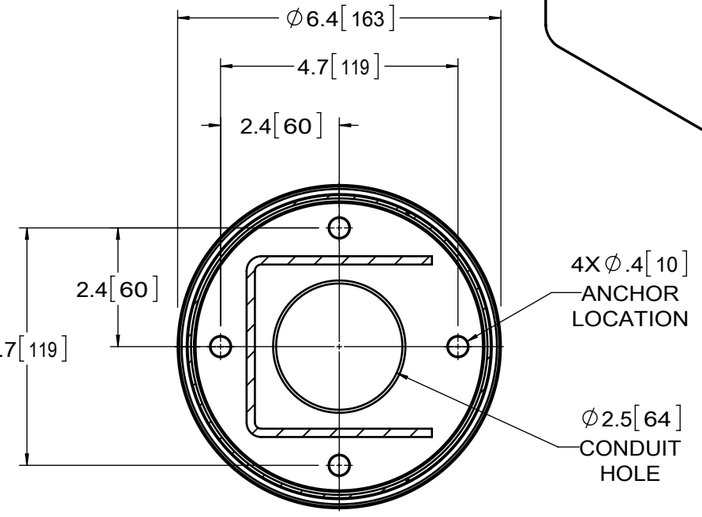

SECTION A-A
SCALE 1 : 3

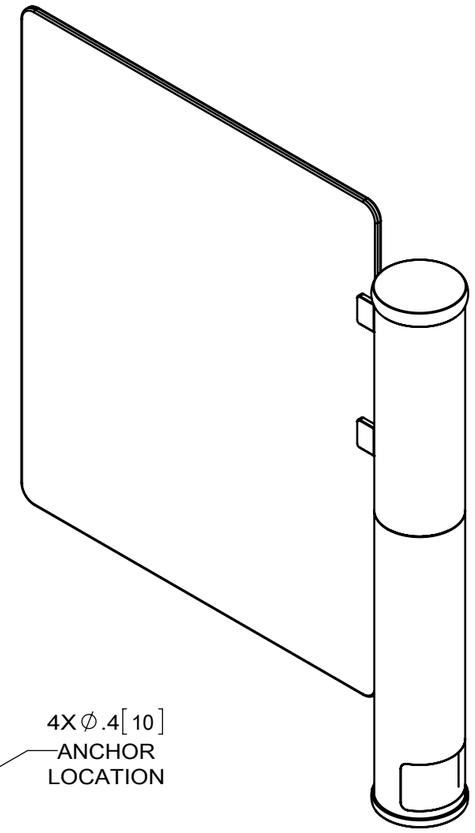

NOTES:

1. ALL DIMENSIONS ARE APPROXIMATE: INCHES [MM].
2. ACCESS PANEL SHOULD BE MINIMUM 4.8" FROM WALL TO ALLOW FOR SERVICING.

THIRD ANGLE PROJECTION

PROPRIETARY AND CONFIDENTIAL

THE INFORMATION CONTAINED IN THIS DRAWING IS THE SOLE PROPERTY OF ALVARADO MANUFACTURING INC. ANY REPRODUCTION IN PART OR AS A WHOLE WITHOUT THE WRITTEN PERMISSION OF ALVARADO MANUFACTURING INC. IS PROHIBITED.

DO NOT SCALE DRAWING

ALVARADO

Alvarado Mfg. Co. Inc.
12660 Colony Street, Chino, CA 91710
909.591.8431 - 909.628.1403 (Fax)
www.alvaradomfg.com

TITLE:
SW1000, MID HEIGHT BARRIER

	NAME	DATE
DRAWN	RGM	4/23/2013
CHECKED		
ENGR	SDA	4/23/2013

SIZE B | DWG. NO. PEF-359 | REV A

SCALE: 1:10 | SHEET 1 OF 1